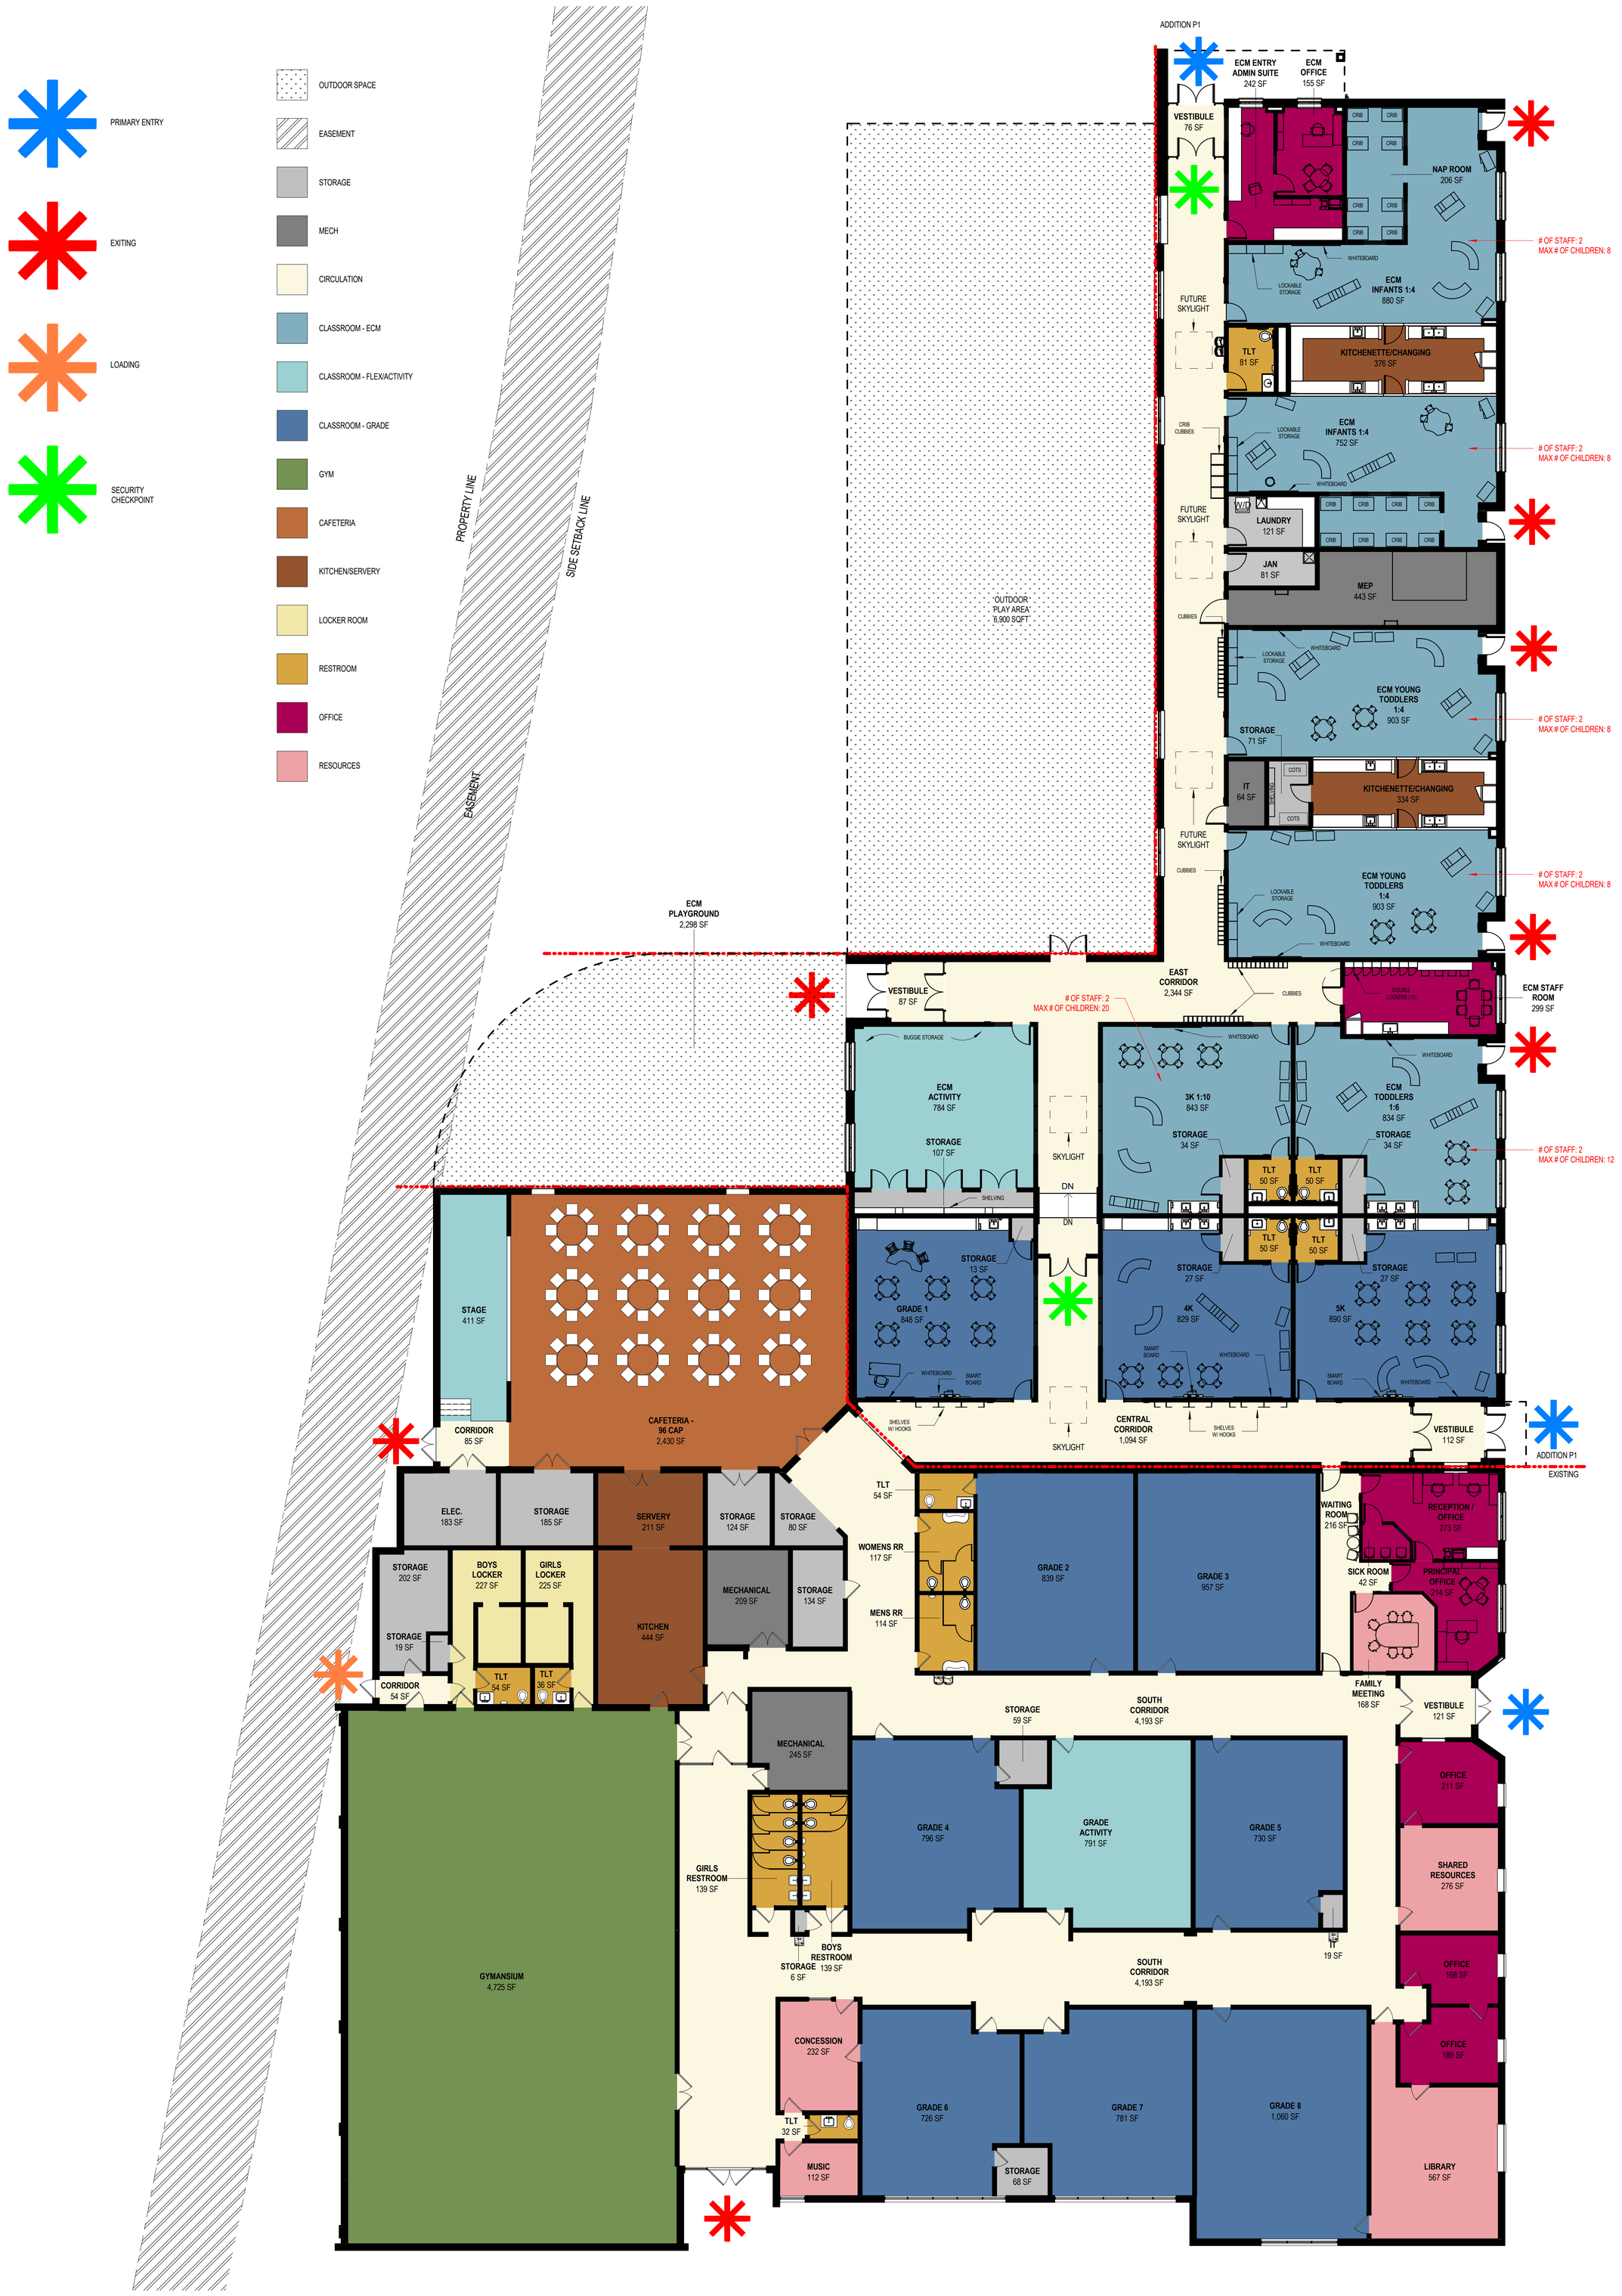

COMPLETE PHASE 1
43,790 GSF

RAMLOW / STEIN
ARCHITECTURE + INTERIORS

Christ Alone Evangelical Lutheran Church and School

CONCORD DEVELOPMENT COMPANY

25-111 CHRIST ALONE NORTH CAMPUS - PH1

PRELIMINARY

RS-01 SCHOOL PHASE 1 FLOOR PLAN

05/07/2026

SCALE: 3/32" = 1'-0"